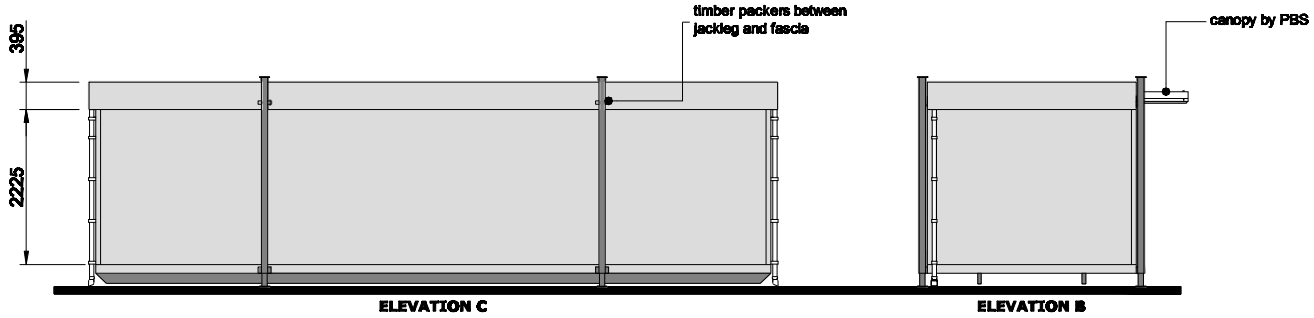

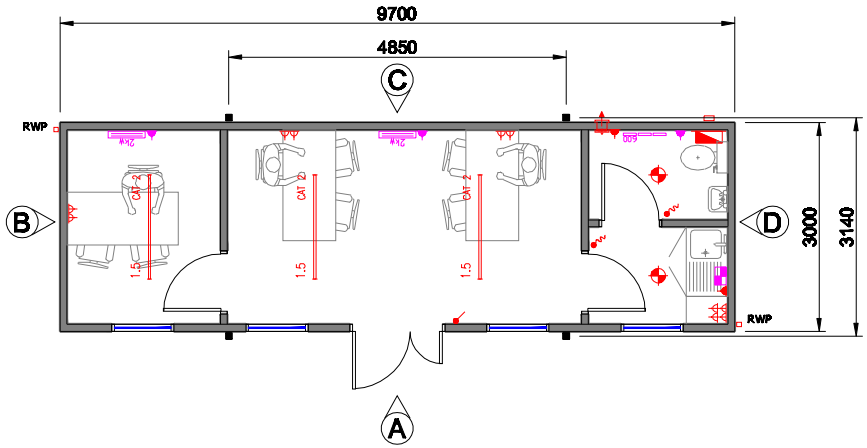

notes

Approx. floor area of proposed: 26.6m²

ALL DIMENSIONS ARE 'IDEAL' AND MUST BE CHECKED ON SITE PRIOR TO ANY WORK COMMENCING

SPECIFICATION

JACKLEG CONSTRUCTION
LIGHT DUTY JACKLEGS

ROOF TYPE
SOFFIT ROOF CONSTRUCTION WITH PLASTIC RAINWATER GOODS
INSULATED WITH 90mm FIBREGLASS

FLOOR CONSTRUCTION & FINISH
3kn/m2 FLOOR LOADING INSULATED WITH DOUBLE FLOORTHERM INSULATION SYSTEM
LIGHT GREY VINYL FLOOR COVERING TO WET AREAS
CARPET TILES TO OFFICE'S

INTERNAL CEILING & WALL LINING
12.5mm WHITE VINYL FACED PLASTERBOARD

EXTERNAL WALL
12.5mm WHITE VINYL FACED PLASTERBOARD (INTERNAL FACE)
FASTENED TO 70 x 34 WALL STUDS INSULATED WITH 70mm FIBREGLASS

EXTERNAL FINISH
PLASTIC COATED STEEL BONDED TO EXTERNAL WALL BOARDING (CHOICE OF COLOURS)

EXTERNAL COLOURS
TO BE ADVISED (THAT SHOWN FOR ILLUSTRATION ONLY)

DOORS AND WINDOWS
UPVC EXTERNAL DOOR CW 2 LEVER LOCK AND HANDLES
900 x 1000mm WHITE UPVC FOV WINDOWS

ELECTRICAL LEGEND

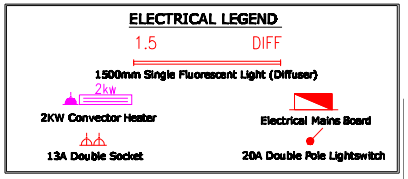

rev		date	drawn

portable building sales ltd
tel : 01482 666660 email: contact@portablebuildingsales.co.uk

client	Portable Building Sales
project	32' x 10' Clearview Cabin
drawing	Plan & Elevations
drawn by: MJ	date: 12.04.13
checked by	sheet: A3 / scale: 1:75
drawing number	rev / stock ref.

This drawing is to be read in conjunction with all related drawings. Do not scale from this drawing. All dimensions must be checked and verified on site before commencing any work or producing shop drawings. The originator should be notified immediately of any discrepancy.
This drawing is copyright and remains the property of Portable Building Sales Ltd.